D2 O-001 **Front Elevation - subdivided option**
1/4" = 1'-0"

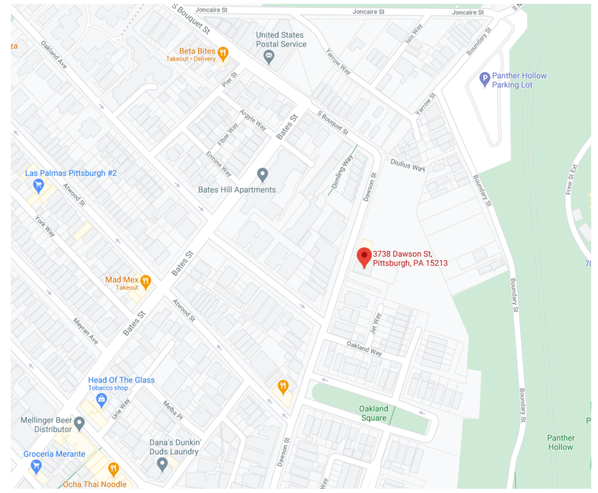

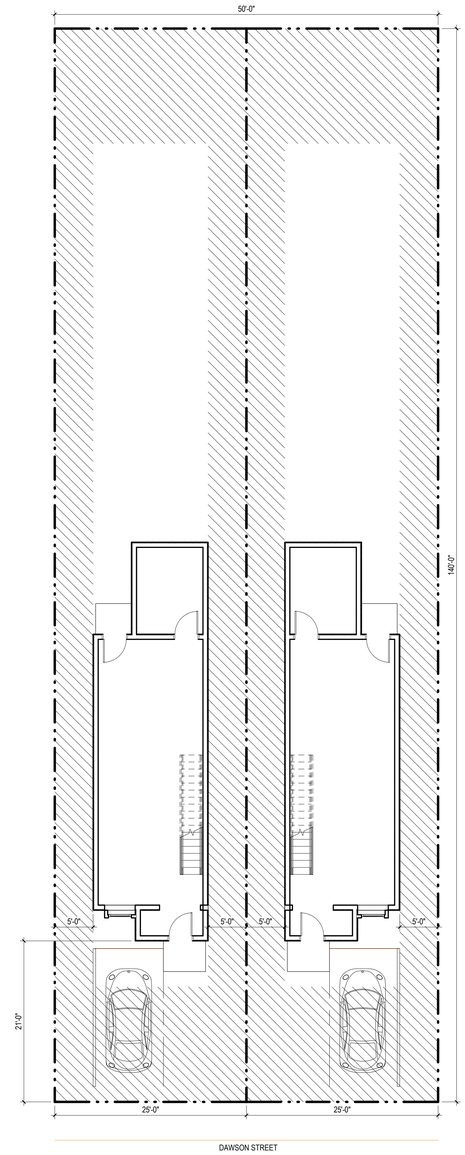

A5 O-001 **Subdivided Detached**
1/8" = 1'-0"

Stantec

Stantec Architecture and Engineering LLC
650 Smithfield Street Suite 2500
Pittsburgh, 15222-3900
Tel: (412) 394-7000 • www.stantec.com

Copyright Reserved
The Contractor shall verify and be responsible for all dimensions. DO NOT scale the drawing - any errors or omissions shall be reported to Stantec without delay.
The Copyrights to all designs and drawings are the property of Stantec. Reproduction or use for any purpose other than that authorized by Stantec is forbidden.

Consultant

Notes

Issued/Revision	By	Appd	YYYY.MM.DD
File Name: N/A	Author Dwn.	Designer Dsgn.	Checker Chkd.	03/12/21 YYYY.MM.DD

Permit/Seal

PRELIMINARY NOT FOR CONSTRUCTION
Not for permits, pricing or other official purposes. This document has not been completed or checked and is for general information or comment only.

Client/Project Logo

Client/Project
Teris

Oakland Housing

3837 Dawson Street
Pittsburgh, PA 15213

Title
Option 1 - Subdivided Parcel
Detached Single Unit

Project No.	Scale
218011604	As indicated
Revision	Drawing No.
	O-001

#Pick location in Project Information>
4/1/2021 11:28:54 AM
ORIGINAL SHEET - ARCH E1

D2 Front Elevation - duplex option

O-002 1/4" = 1'-0"

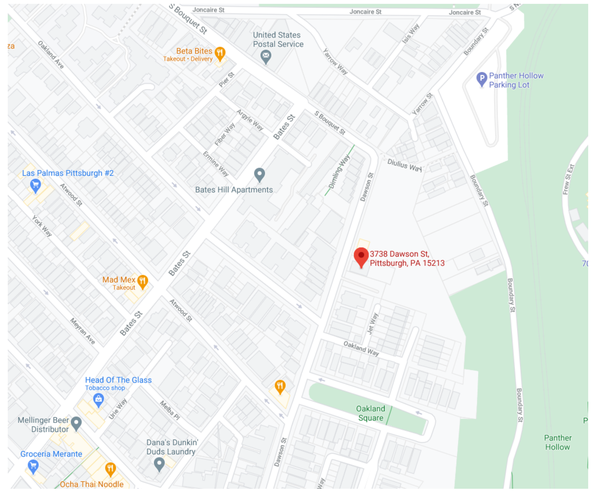

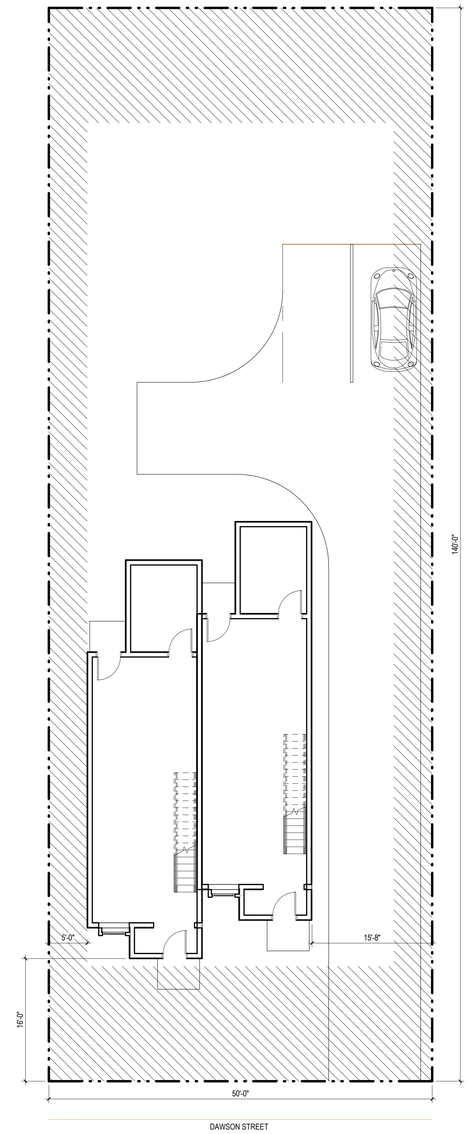

A5 Existing Lot - Duplex

O-002 1/8" = 1'-0"

Stantec

Stantec Architecture and Engineering LLC
650 Smithfield Street Suite 2500
Pittsburgh, 15222-3900
Tel: (412) 394-7000 • www.stantec.com

Copyright Reserved

The Contractor shall verify and be responsible for all dimensions. DO NOT scale the drawing - any errors or omissions shall be reported to Stantec without delay.
The Copyrights to all designs and drawings are the property of Stantec. Reproduction or use for any purpose other than that authorized by Stantec is forbidden.

Consultant

Notes

Issued/Revision	By	Appd	YYYY.MM.DD
File Name: N/A	Author Dwn.	Designer Dsgn.	Checker Chkd.	03/12/21 YYYY.MM.DD

Permit/Seal

PRELIMINARY NOT FOR CONSTRUCTION

Not for permits, pricing or other official purposes. This document has not been completed or checked and is for general information or comment only.

Client/Project Logo

Client/Project
Teris

Oakland Housing

3837 Dawson Street
Pittsburgh, PA 15213

Title
Option 2 - Existing Parcel Duplex

Project No.	Scale
218011604	As indicated
Revision	Drawing No. O-002

ORIGINAL SHEET - ARCH E1